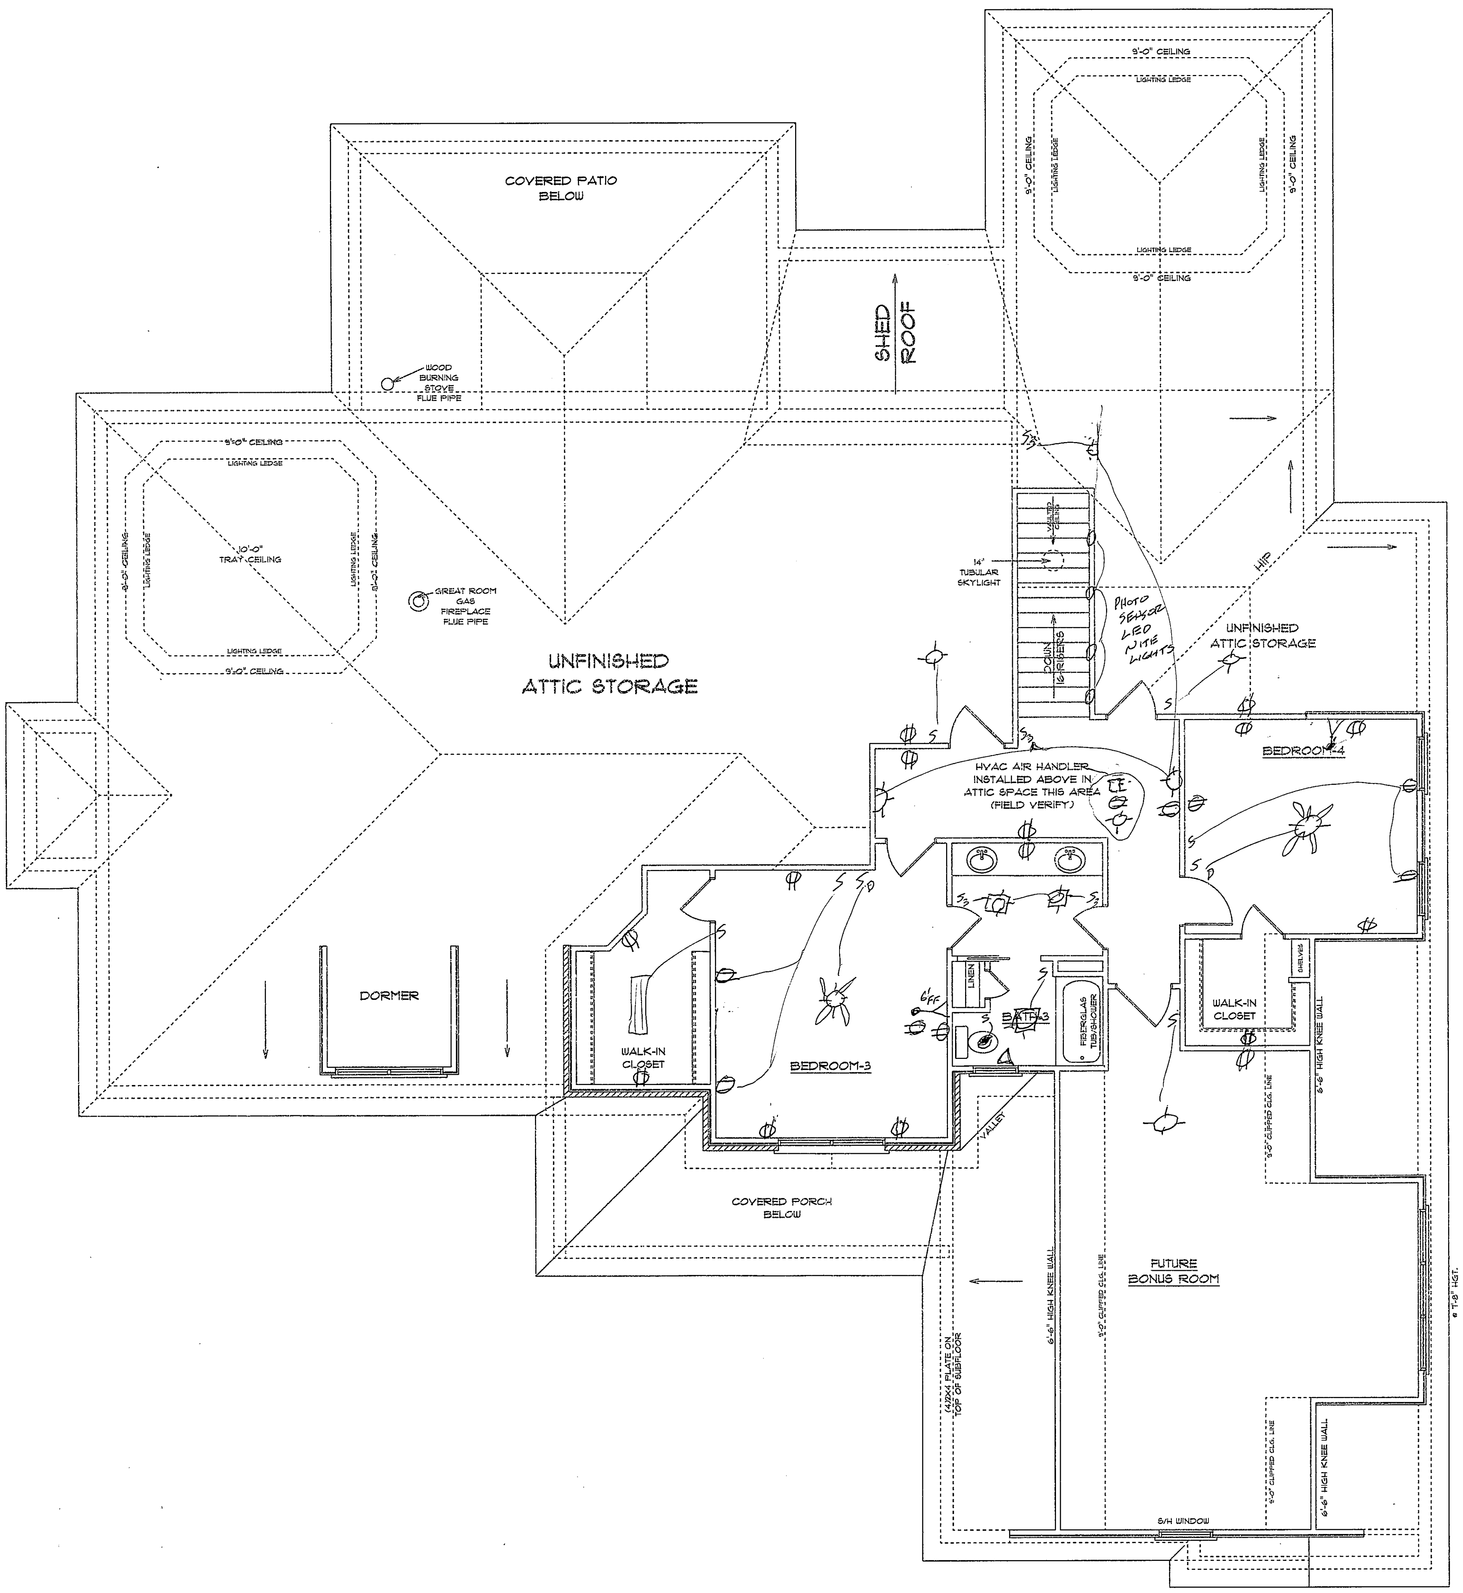

SECOND FLOOR ELECTRICAL PLAN

SCALE-1/4"=1'-0"

RESIDENCE FOR:

BILL ULLERY
#8 APPLE FARM ACRES
GIBSONVILLE, N.C.

JIM WEISNER DRAFTING & DESIGN
1714 TROSPER ROAD GREENSBORO, N.C. 27455 336-282-4890

DATE: 11/18/16	DRAWN BY: JIM WEISNER	REVISED: 11/23/16
SECOND FLOOR ELECTRICAL PLAN		SHEET: 10
SCALE: SHOWN		